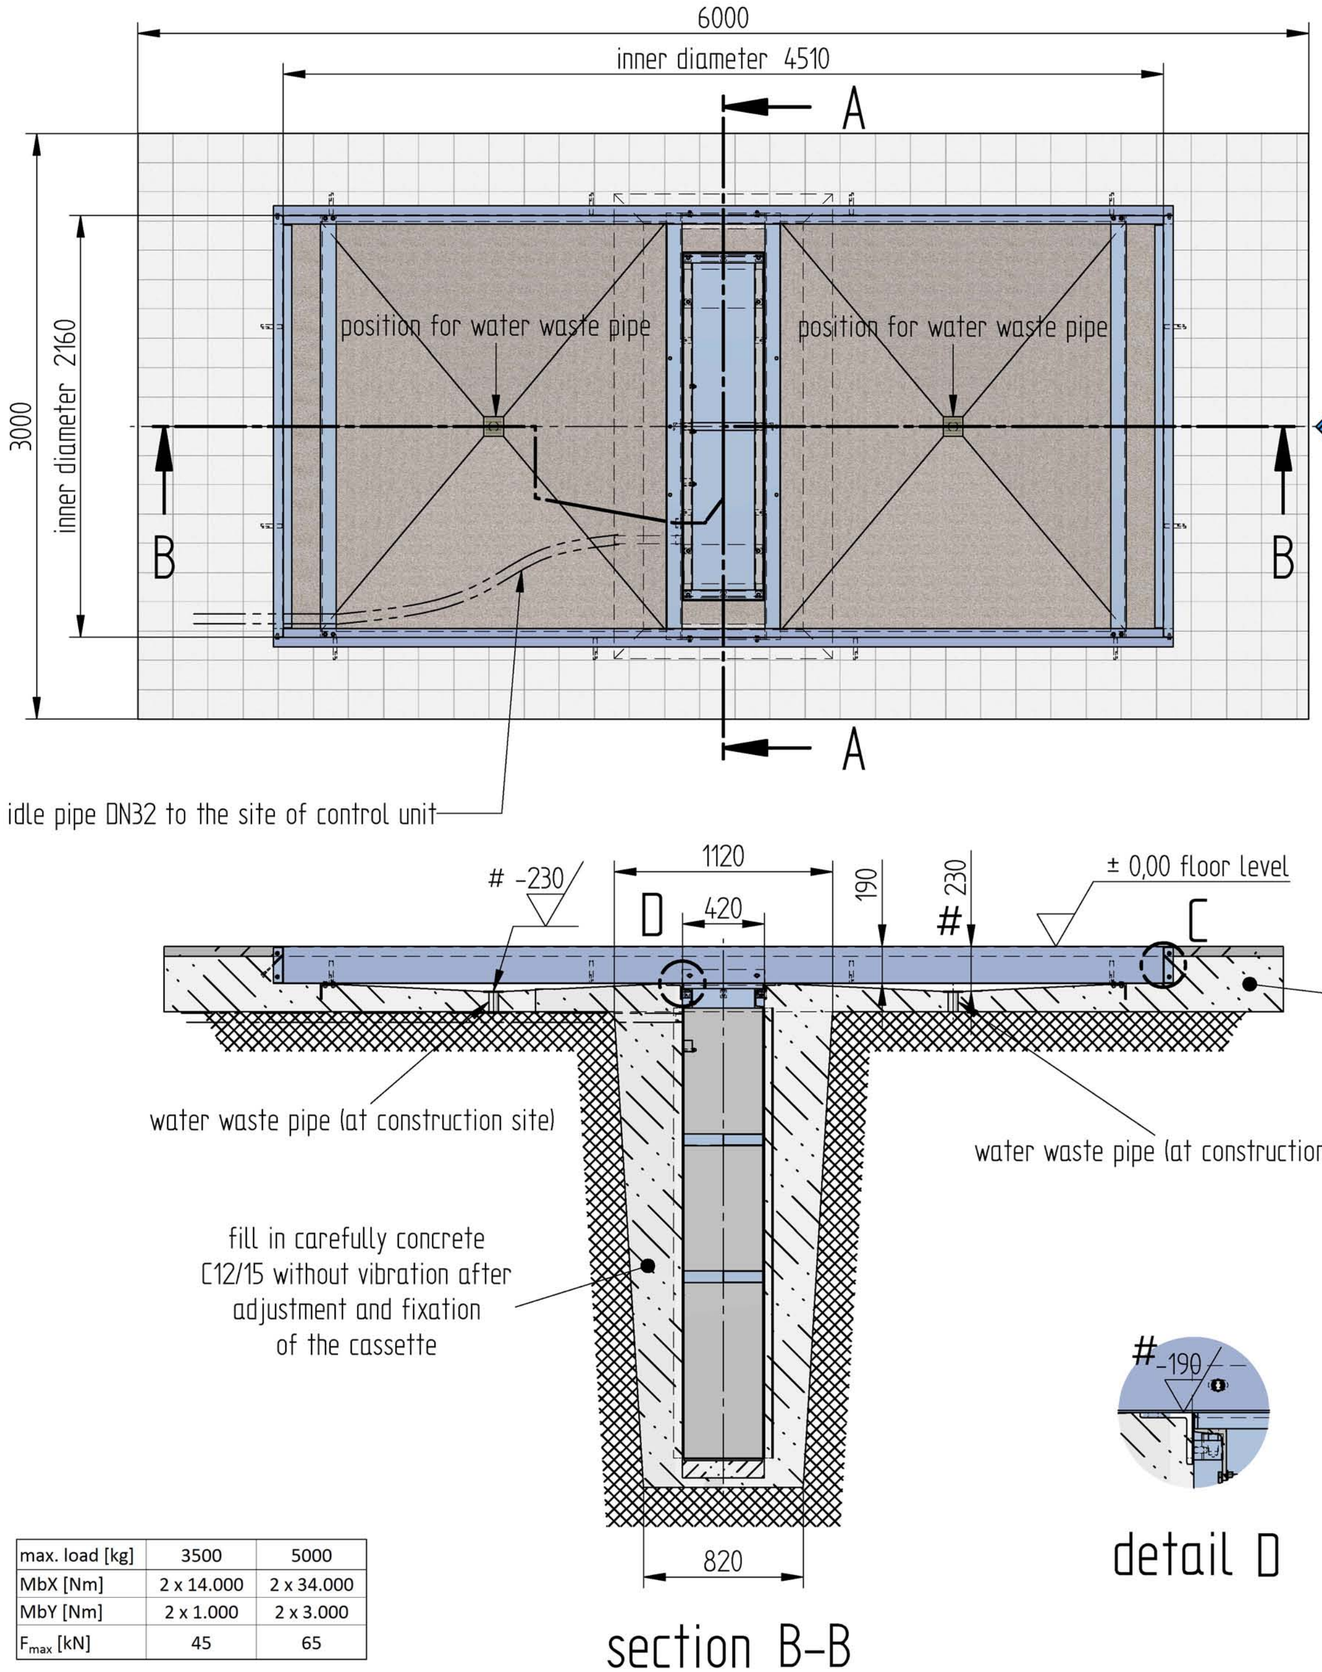

drive-on direction

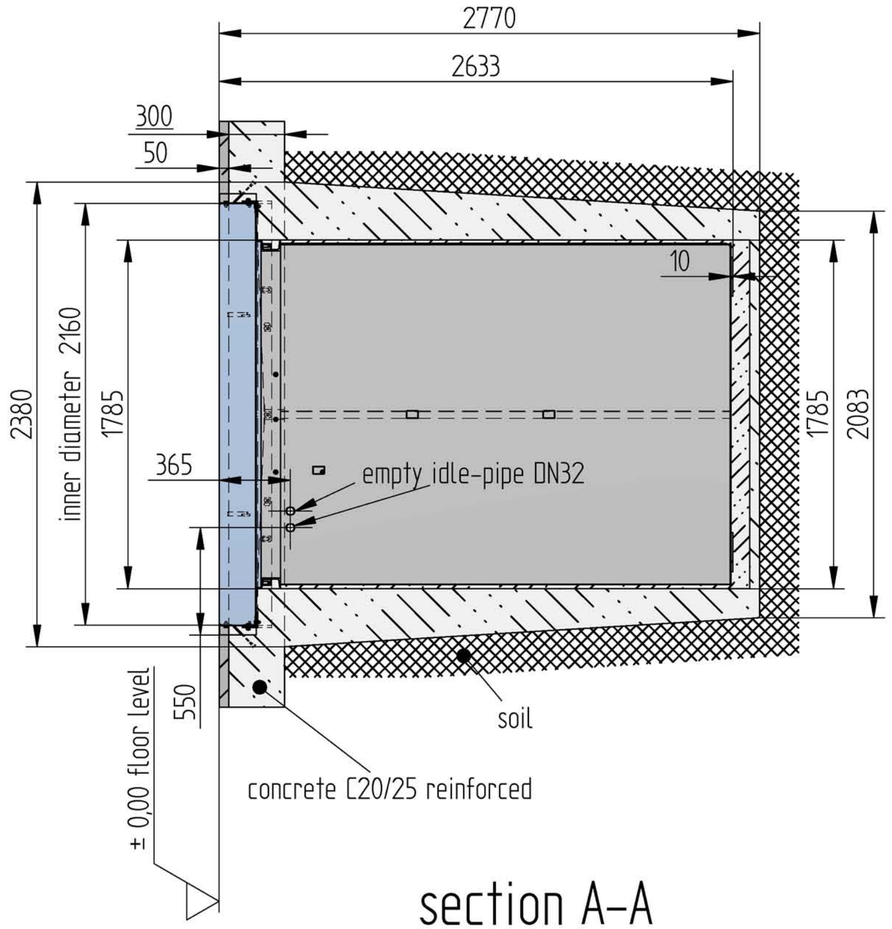

section A-A

section B-B

detail D

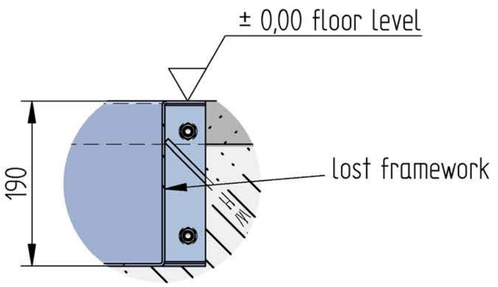

detail C

all dimensions in mm

= measured from floor level

max. load [kg]	3500	5000
MbX [Nm]	2 x 14.000	2 x 34.000
MbY [Nm]	2 x 1.000	2 x 3.000
F_{max} [kN]	45	65

SA 1500

HERRMANN

Zeichnungsnummer
FP10038-FQ

foundation plan
flush-mounted inground platforms
Alu-Track-System, without floorequalization

Stand
11.07.12